ArchiCAD Student version, not for resale. Courtesy of Graphisoft. ArchiCAD Student version, not for resale. Courtesy of Graphisoft. ArchiCAD St

Rakennuskohde	**MATCHBOX**	Sisältö	**DETALJI 1:10**
Suunnittelija	**JARI PRITTINEN**	Työ nro	**US+YP**
		Päiväys	**04.04.2001**

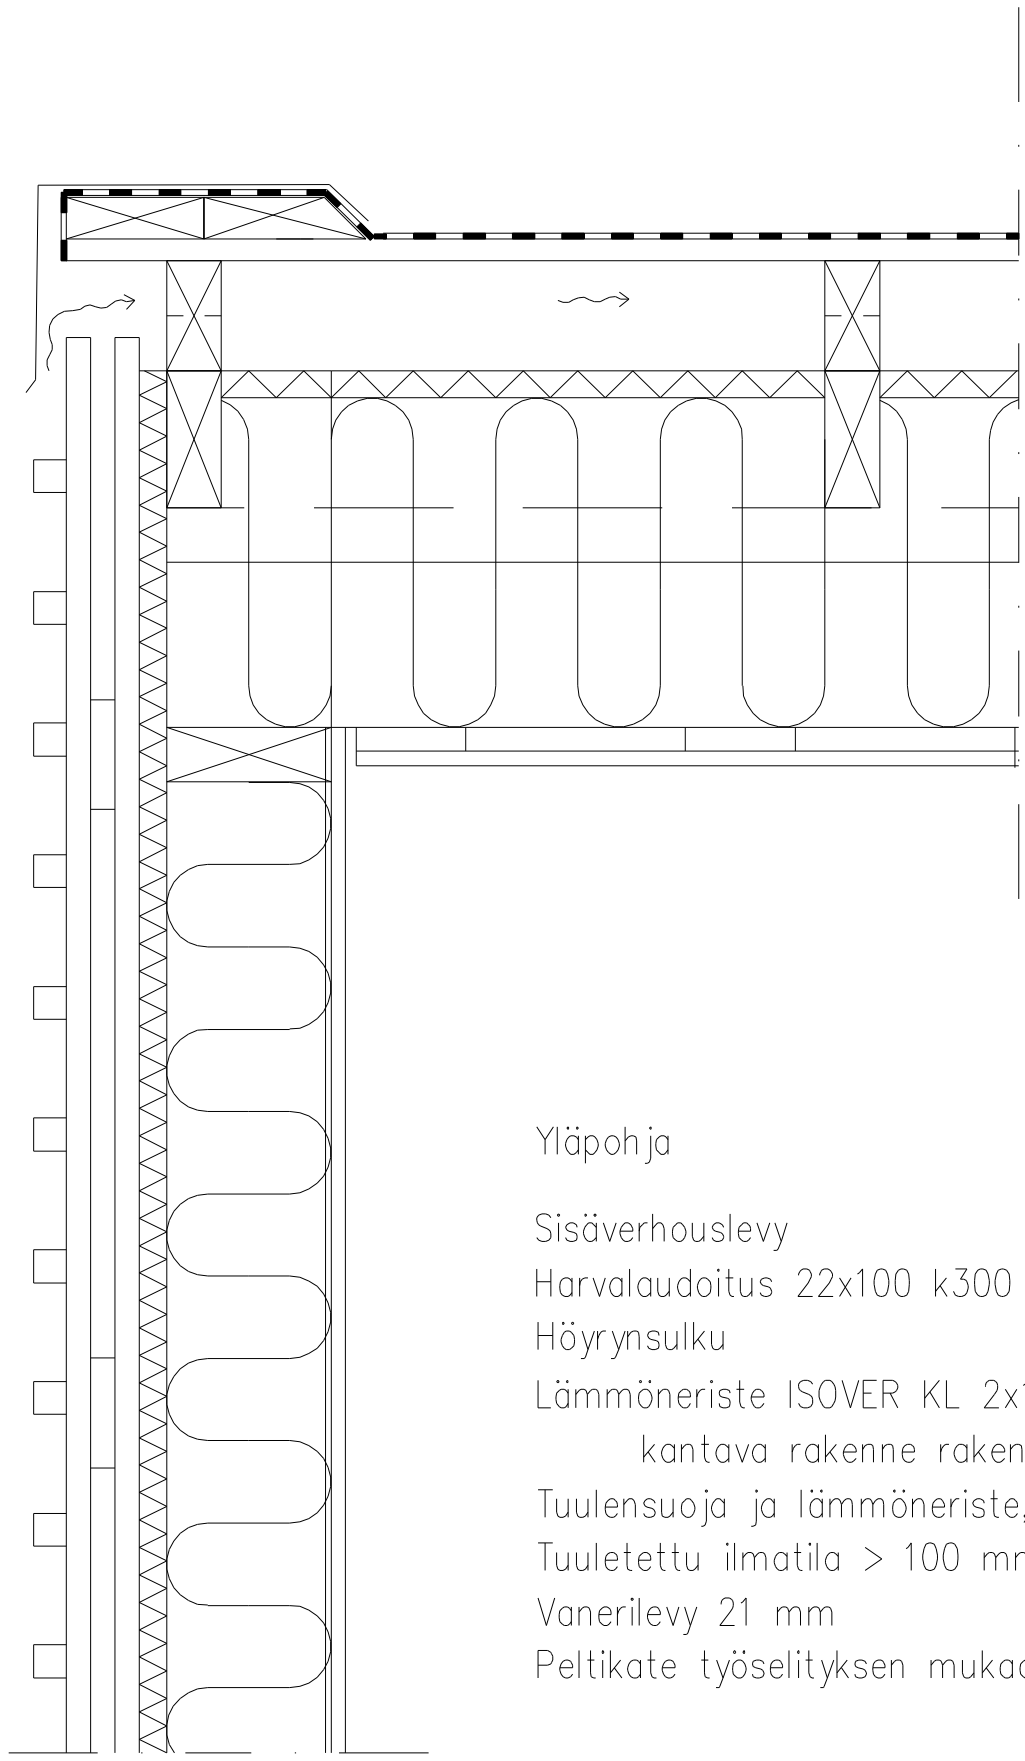

Yläpohja

Sisäverhouslevy
Harvalaudoitus 22x100 k300
Höyrynsulku
Lämmöneriste ISOVER KL 2x150 mm
kantava rakenne rakennepiirustuksen mukaan
Tuulensuoja ja lämmöneriste, ISOVER RKL-EJ 25 mm
Tuuletettu ilmatila > 100 mm
Vanerilevy 21 mm
Peltikate työselityksen mukaan

ArchiCAD Student version, not for resale. Courtesy of Graphisoft. ArchiCAD Student version, not for resale. Courtesy of Graphisoft. ArchiCAD Student version, not for resale. Courtesy of Graphisoft. ArchiCAD Student version, not for resale. Courtesy of Graphisoft. ArchiCAD Student version, not for resale. Courtesy of Graphisoft. ArchiCAD Student version, not for resale. Courtesy of Graphisoft. ArchiCAD Student version, not for resale. Courtesy of Graphisoft. ArchiCAD Student version, not for resale. Courtesy of GRAPHISOFT®